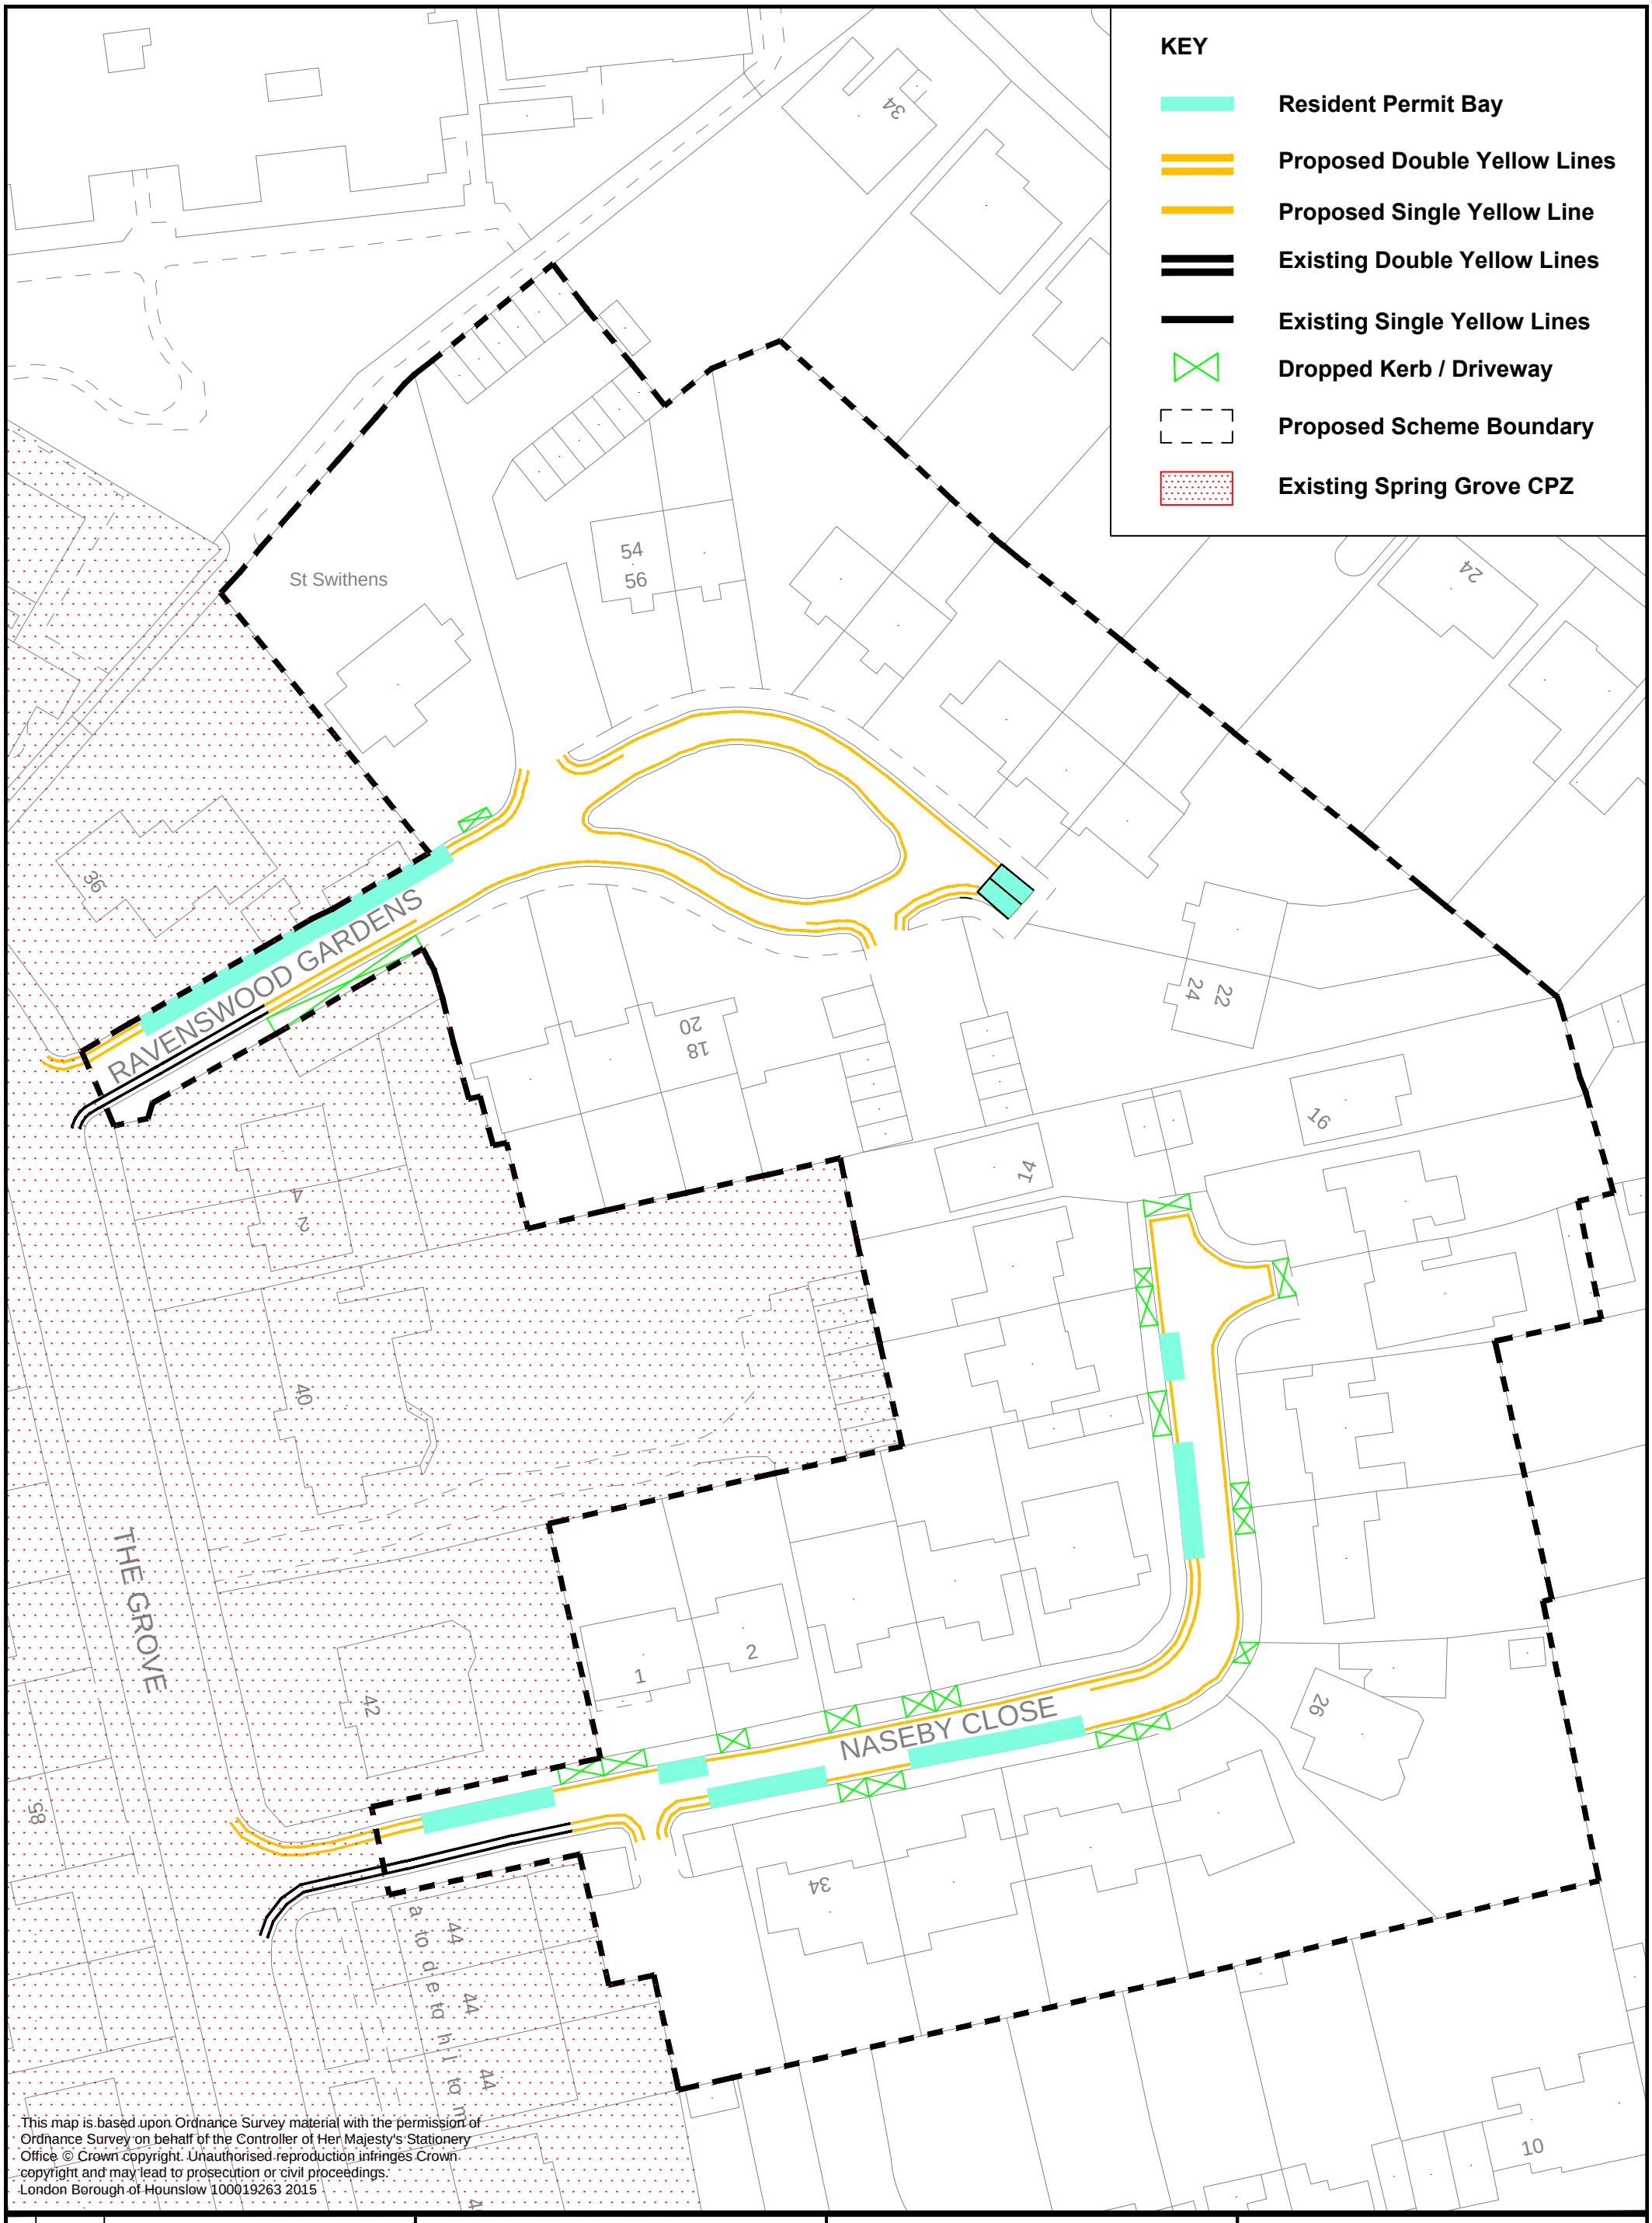

Rev	Date	Description
-	-	-

Drawing Status: -

Drawn	Approved	Date:	Scale	Size
AN	CS	NOV-15	NTS	A3

Drg No: SG/EXP2

Rev: -

Project: SPRING GROVE CPZ EXPANSION

Drawing Title: PROPOSED CPZ DESIGN

Brendon Walsh, Executive Director
Regeneration,Economic Development & Environment
Traffic and Transport
The Civic Centre, Lampton Road
Hounslow, TW3 4DN

REDe

Client: London Borough of Hounslow